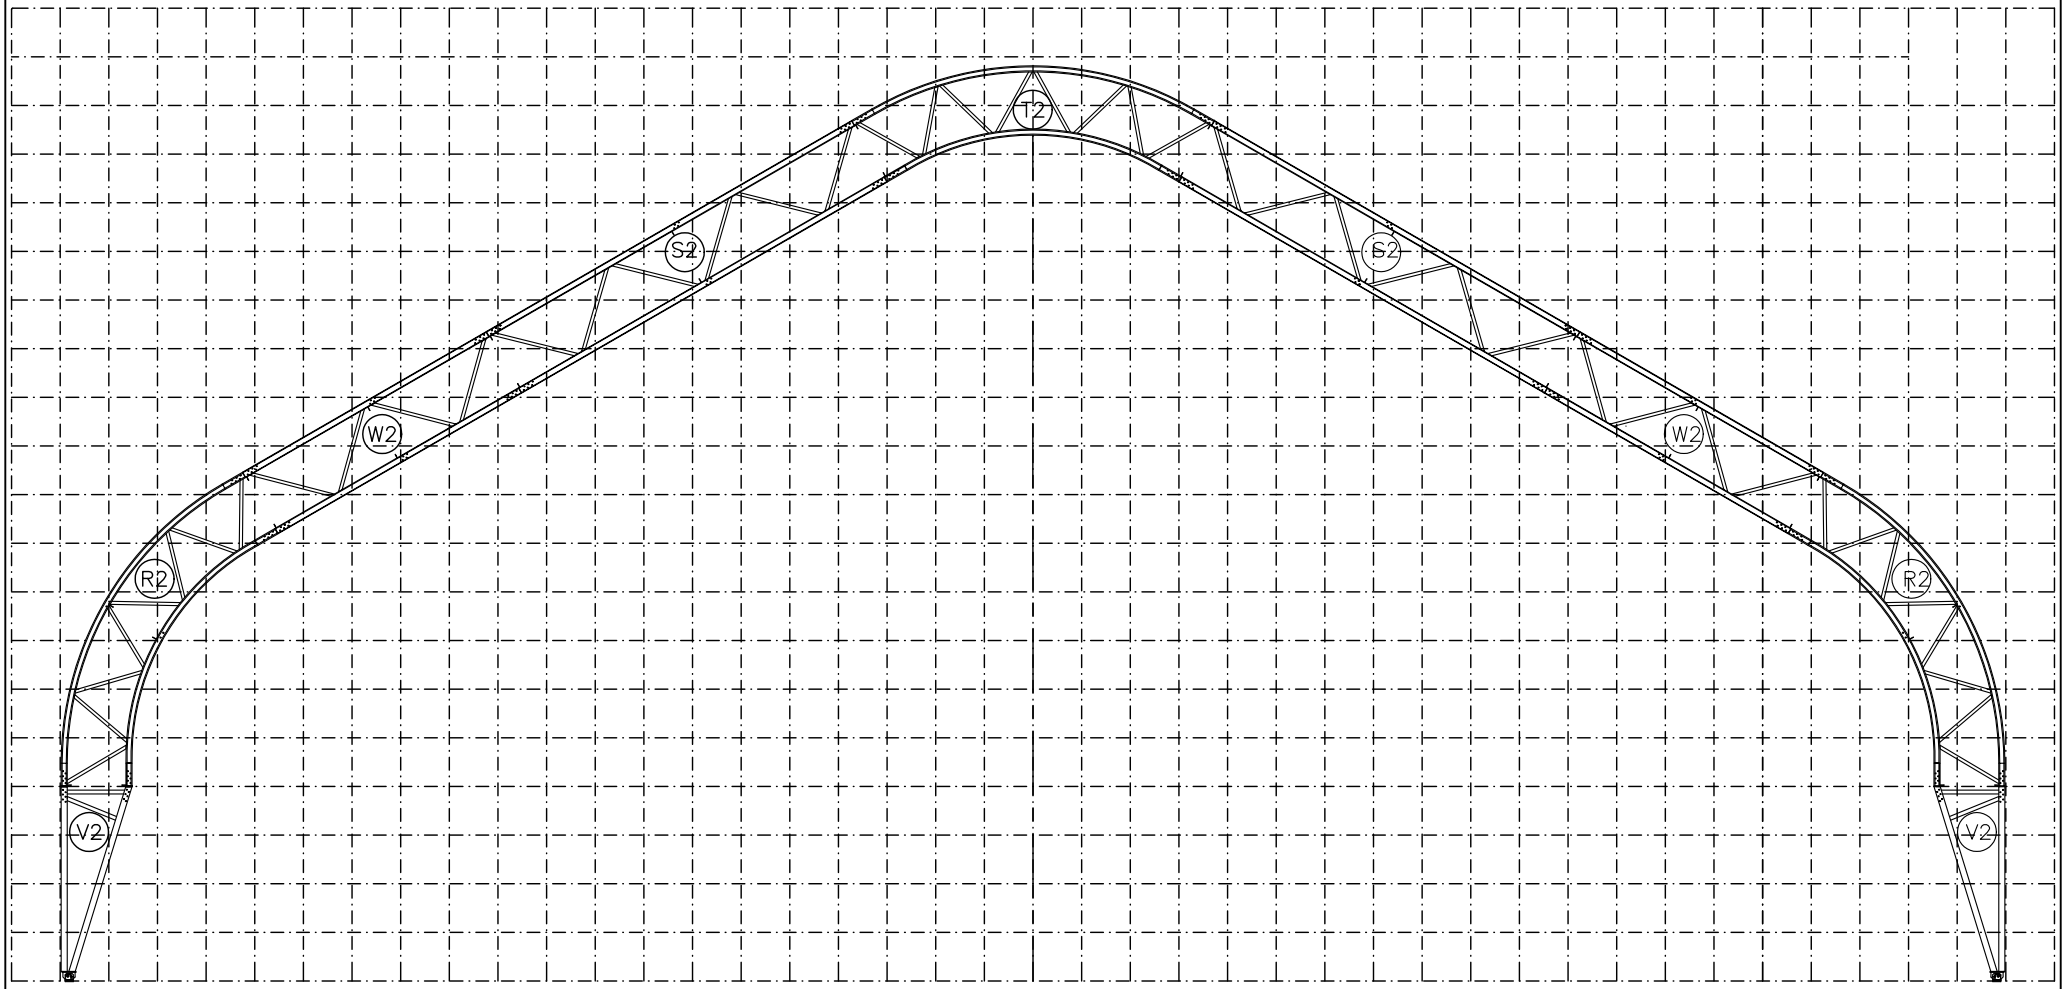

80'

TUNDRA

GRID = 2' x 2'

REV.	DESCRIPTION	BY	DATE
1	INITIAL RELEASE	RP	25 AUG 10

DEALER:

CUSTOMER:

PROJECT:
TUNDRA 80' GRID

PROJECT ID:

ORDER ID:

THIS DRAWING AND THE PROPRIETARY DESIGN IS PROPERTY OF NORSEMAN STRUCTURES ANY REPRODUCTION IN WHOLE OR IN PART WITHOUT THE EXPRESSED WRITTEN CONSENT OF NORSEMAN STRUCTURES IS PROHIBITED. DRAWINGS NOT TO SCALE

DRAWN BY: RP
DATE: 25 AUG 10
CHECKED BY:
DATE:
SCALE: N.T.S.

NORSEMAN™ STRUCTURES
3815 WANUSKEWIN RD, SASKATOON, SASKATCHEWAN, S7P 1A4
PH: 1-306-385-2888 FAX: 1-306-385-2717
WEBSITE: www.norseman.ca

TITLE: GRID-TUNDRA-80
SHEET: 1
REVISION: 1